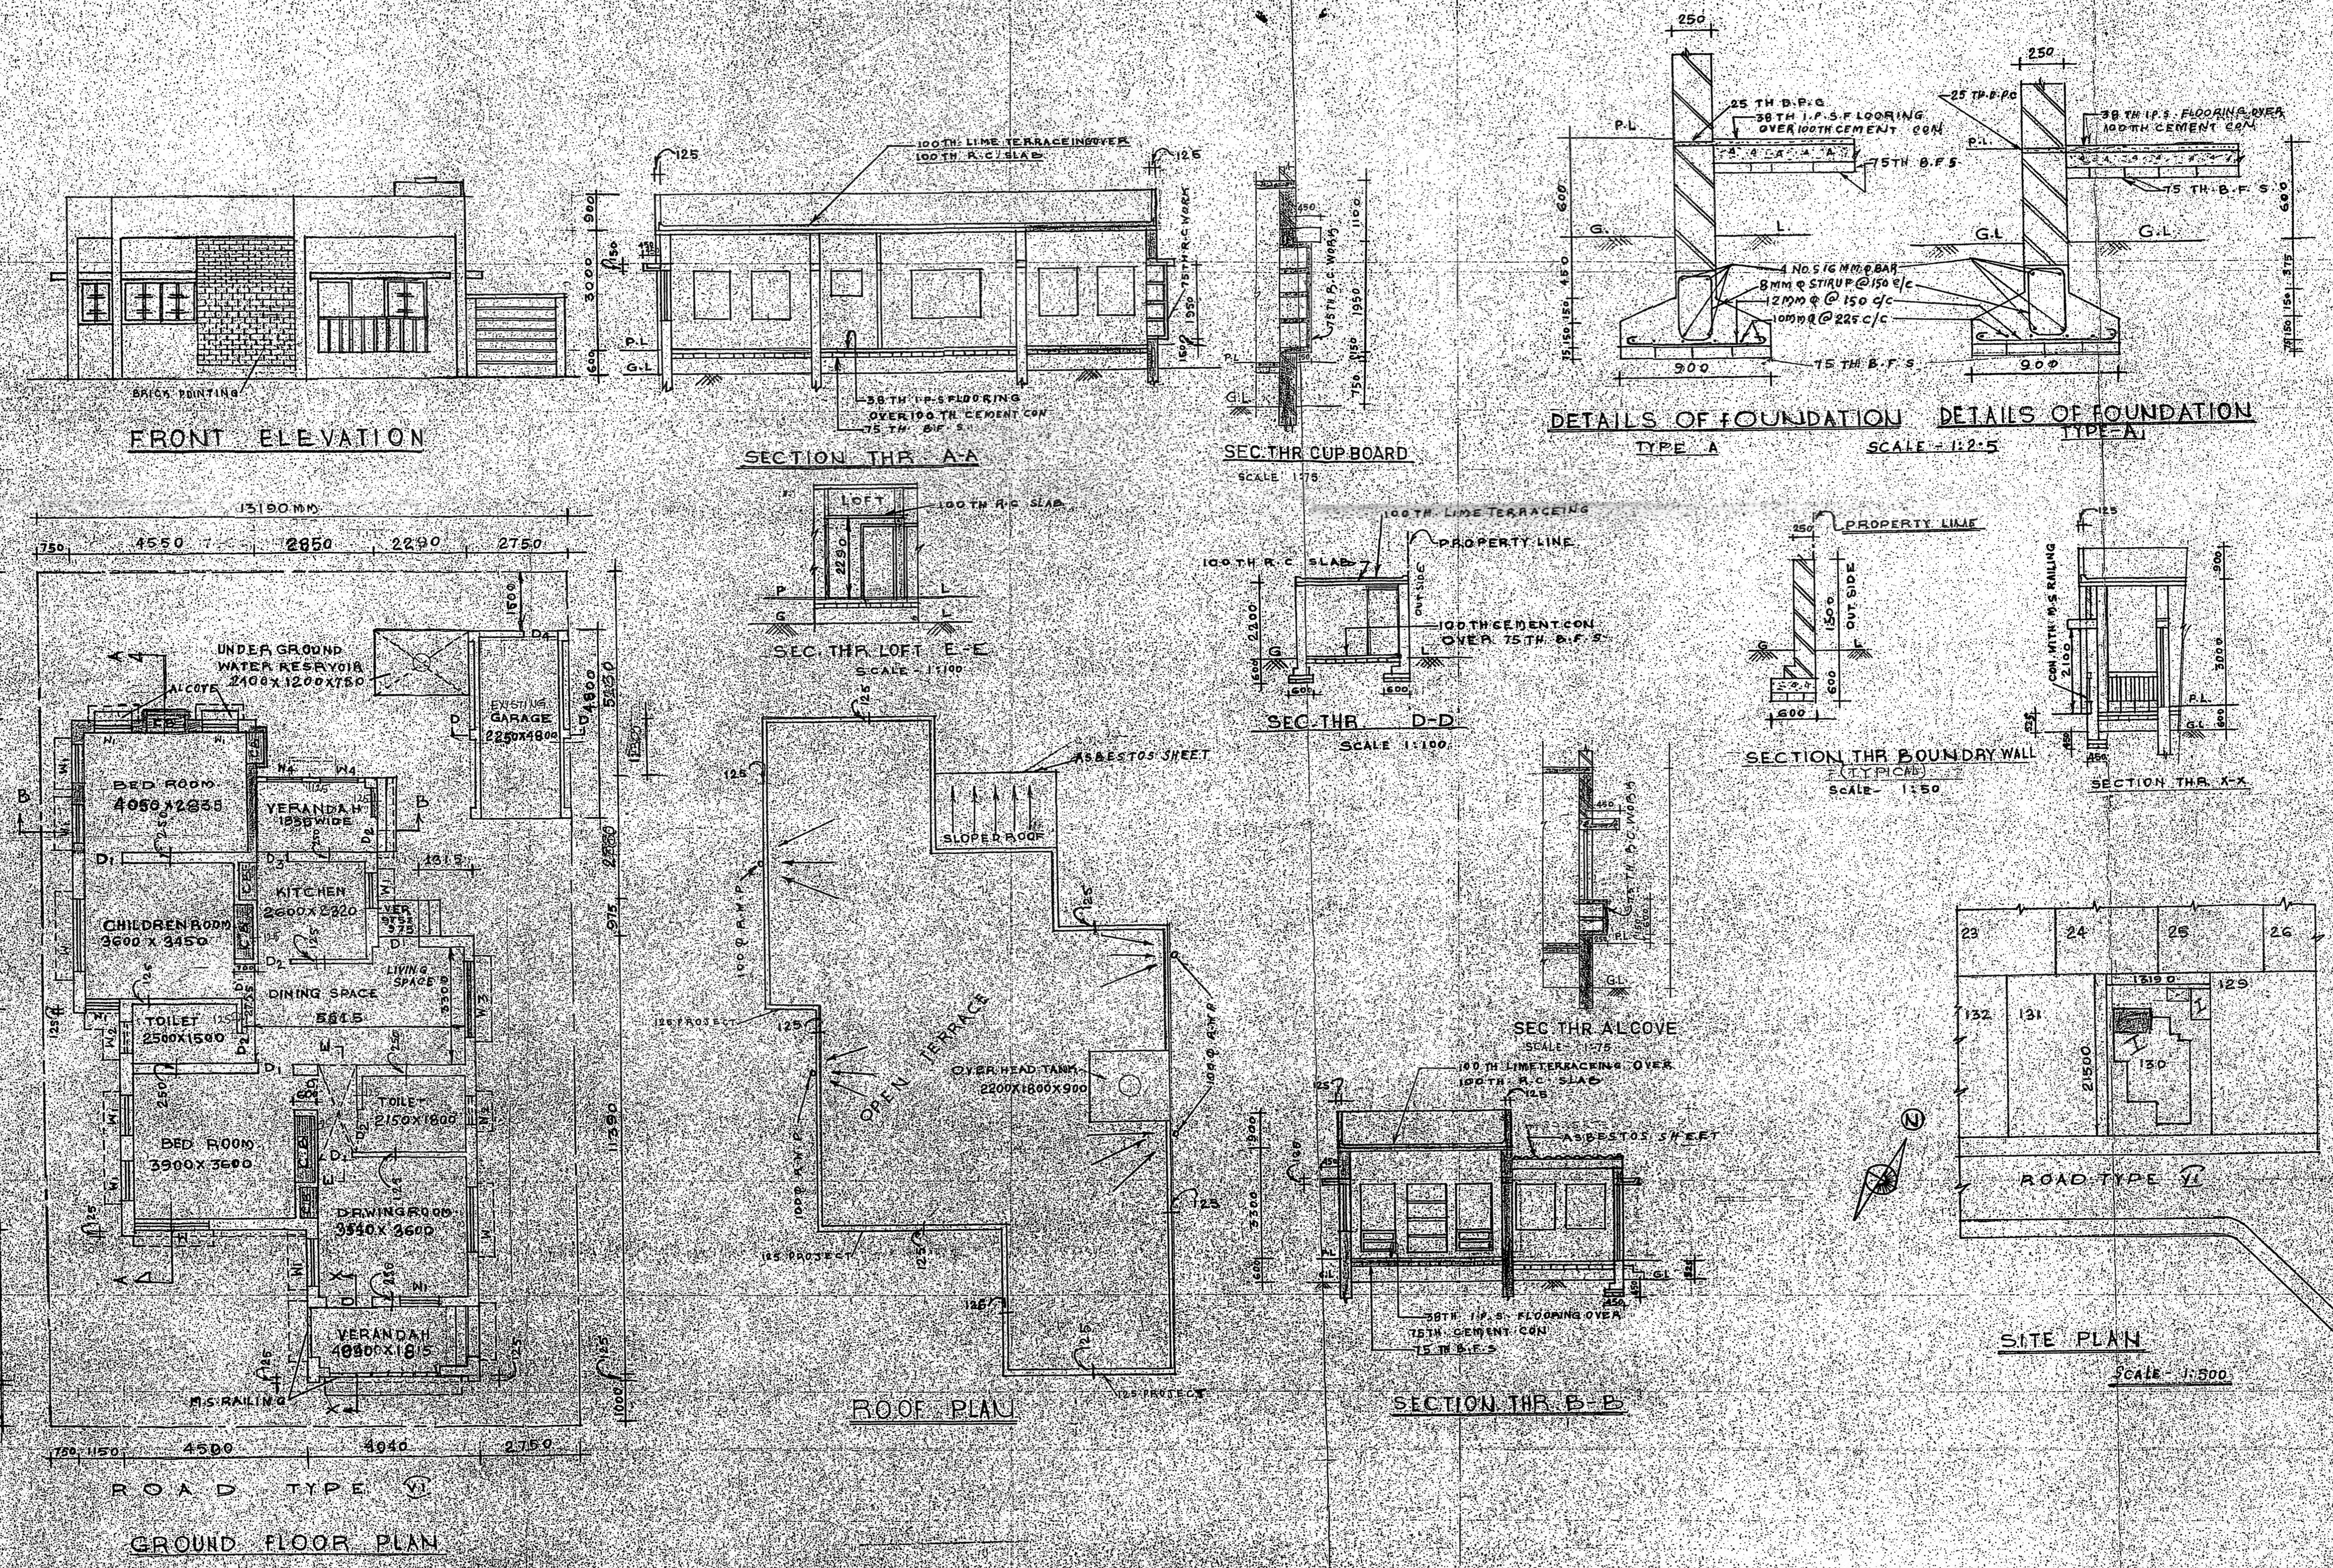
FRONT ELEVATION
BRICK POINTING
SECTION THR. A-A
100TH. LIME TERRACEING OVER 100TH R.C. SLAB
38TH I.P.S. FLOORING OVER 100 TH CEMENT CON. 75 TH. B.F.S.
SEC. THR. CUP BOARD
SCALE 1:75
DETAILS OF FOUNDATION
TYPE A
DETAILS OF FOUNDATION
TYPE-A1
SCALE - 1:2.5
25 TH D.P.C.
38 TH I.P.S. FLOORING OVER 100TH CEMENT CON.
75TH B.F.S.
4 NO. 16 MM. Φ BAR
8 MM Φ STIRUP @ 150 c/c
12 MM Φ @ 150 c/c
10 MM Φ @ 225 c/c
G.L.
P.L.
SEC. THR. LOFT E-E
SCALE 1:100
LOFT
100 TH R.C. SLAB
SEC. THR. D-D
SCALE 1:100
100 TH. LIME TERRACEING
PROPERTY LINE
100TH CEMENT CON. OVER 75TH B.F.S.
SECTION THR BOUNDARY WALL
(TYPICAL)
SCALE - 1:50
OUT SIDE
SECTION THR. X-X
CON. WITH M.S. RAILING
SEC. THR. ALCOVE
SCALE - 1:75
13190 MM
UNDER GROUND WATER RESRVOIR 2400X1200X750
ALCOVE
EXISTING GARAGE 2250X4800
BED ROOM 4050X2835
VERANDAH 1850 WIDE
KITCHEN 2600X2320
CHILDREN ROOM 3600 X 3450
LIVING SPACE
DINING SPACE
TOILET 2500X1500
TOILET 2150X1800
BED ROOM 3900X3600
DRAWING ROOM 3540 X 3600
VERANDAH 4090X1815
M.S. RAILING
21500 MM
ROAD TYPE VI
GROUND FLOOR PLAN
ROOF PLAN
OPEN TERRACE
OVER HEAD TANK 2200X1800X900
ASBESTOS SHEET
SLOPED ROOF
125 PROJECT
SECTION THR. B-B
100 TH LIME TERRACEING OVER 100TH R.C. SLAB
38TH I.P.S. FLOORING OVER 75TH CEMENT CON. 75 TH B.F.S.
ASBESTOS SHEET
ROAD TYPE VI
SITE PLAN
SCALE - 1:500

CERTIFICATE TO BE SIGNED BY THE OWNER.

Certified that I shall npt on a latter date make any additions or alterations to this plan so as to convert it for my use or allow it to be used for two separate flats per floor/per storey. (For 2 cottah to 5 cottah plots only).

Certified that I have gone through the building rules for Bidhan Nagar and also undertake to abide by those rules during and after the construction of the building.

Bishnu Pada Das Arati Das

(BISHNU PADA DAS) & (ARATI DAS)

CERTIFICATE TO BE SIGNED BY THE ENGINEER

Certified that the foundation and the superstructure of the building have been so designed by us to be safe in all respect including the consideration of bearing capacity and settlement of soil etc. Certified that the plan has been designed and drawn up strictly according to the building rules for Bidhan Nagar.

Jyoti Ranjan Roy
2/12/86

JYOTI RANJAN ROY,
B.E. (Cal) C.E. (Cal) M.I.E. (Ind) F.A.E. (Ind) R.A.C.A. (Ind) M.I.I.C. (Ind)
M.I.A.E.A. (Ind) Chartered Engineer (I) L.L.B. (Cal)

MD. RAFIQUE.
B.E. (Cal) C.E. (Cal) M.I.E. (Ind) F.A.E. (Ind) R.A.C.A. (Ind)
M.I.I.C. (Ind) M.I.A.E.A. (Ind) Chartered Engineer (I)

ARCHITECT'S SIGNATURE 2/12/86

SCHEDULE OF DOORS/WINDOWS

Type	Size	G/Floor	F/Floor	S/Floor	Th/Floor	TOTAL
D	1050X1950	D4	750X1950			
D1	975X1950					
D2	900X1950					
D3	750X1950					
W	1750X1125					
W1	900X1125					
W2	900X600					
W3	2500X1125					
W4	1350X900					
W5						
W6						
W7						
D/W1						
D/W2						
D/W3						

Scale 1 IN 100 ; **1 IN 500** ; 1 IN 2.5 & 1 IN 50

PARTICULARS :- 3645 NOTE- ALL ALCOVE & CUPBOARD (C.B.) ARE 250 M.M. PROJECTED FROM WALL SURFACE (OUTER) ALL DIMENSION ARE IN M.M.

Total area of land :- 283.585 M² Permissible area :- 155.97175 m²

Proposed covered area :- 116.585 M² Open space :-

Proposed Plinth area :-

F.A.R. :- 0.41

PLAN FOR REVISED ONE STORIED BUILDING AT
PLOT NO. 130 BLOCK EC SECTOR I
SALT LAKE CITY, CALCUTTA-700064

PREPARED BY

CIVIL CONSTRUCTION CO.
ARCHITECTS & ENGINEERS
HEAD OFFICE : BD. 2, SALT LAKE CITY, CALCUTTA-700064
BRANCH OFFICE : AA. 227, SALT LAKE CITY CALCUTTA-700064
PHONE : 363118

SIGNATURE OF THE PARTNER DRAWING NO : 3645

REGD. NO. :—23 SALT LAKE CITY, CAL-700064 DATE—

BLOCK— EC PLOT NO— 130 SECTOR— I